DRG.No. 660-300
USED ON
660-000

- DO NOT SCALE -

DRAWN TO B.S. 8888

THIRD ANGLE PROJECTION

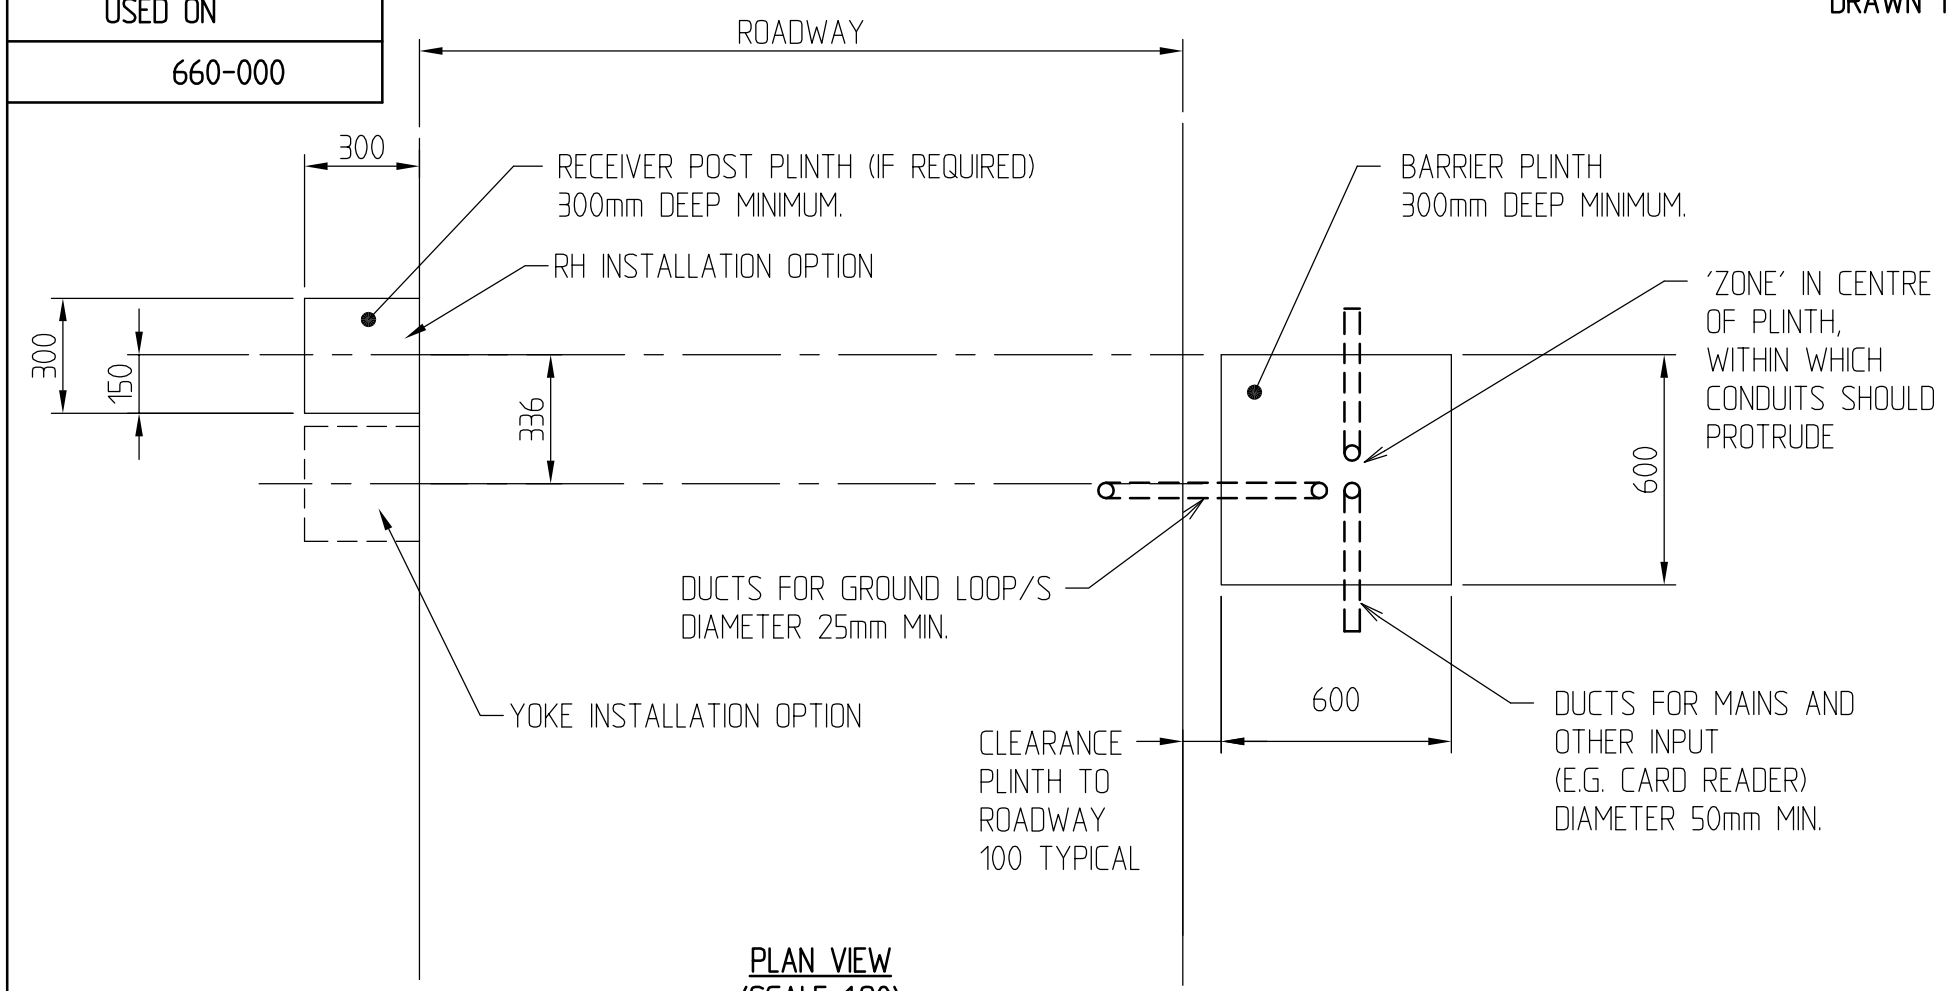

PLAN VIEW
(SCALE 1:20)

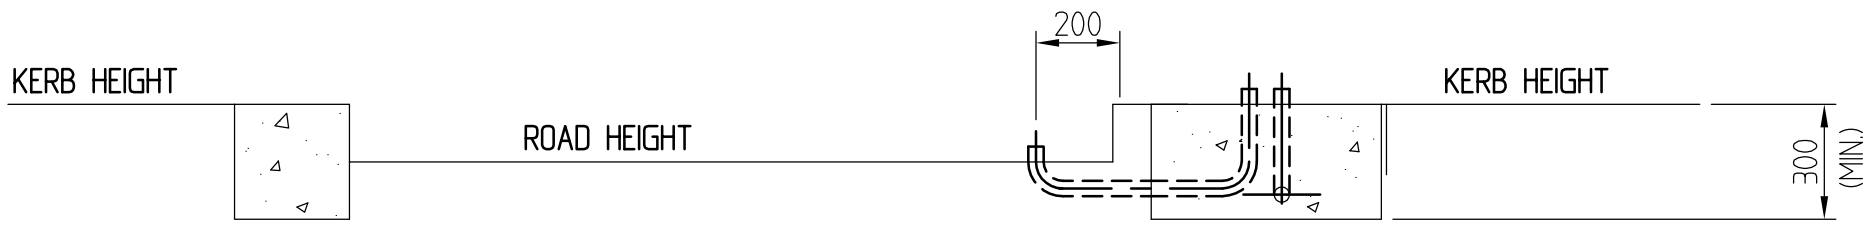

ELEVATION
(SCALE 1:20)

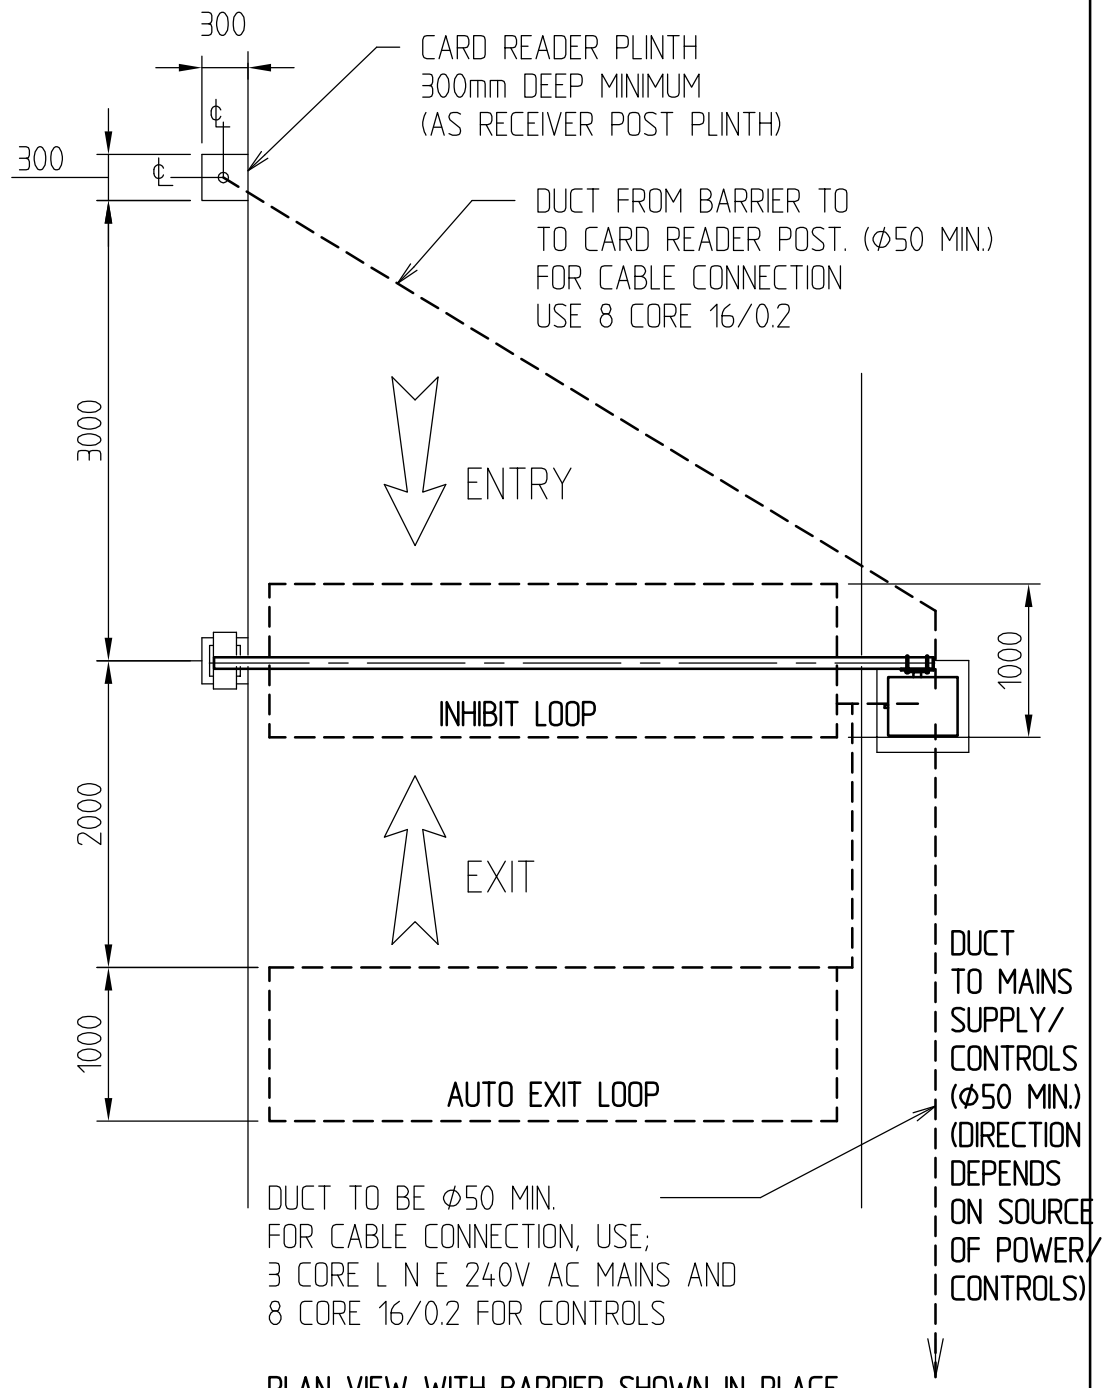

PLAN VIEW WITH BARRIER SHOWN IN PLACE

TYPICAL GROUND LOOP AND CARD READER LAYOUT

(ACTUAL SIZES & QUANTITIES MAY VARY DEPENDING ON TYPE OF VEHICLES. ANY PROBLEMS SEEK C.I.L. ADVICE)
(SCALE 1:50)

NOTES;
- TYPICAL RIGHT HAND BARRIER INSTALLATION SHOWN
- USE STANDARD CONCRETE MIX
- SOME GROUND CONDITIONS MAY REQUIRE GREATER PLINTH DEPTH
- CLARKE INSTRUMENTS LIMITED RESERVE THE RIGHT TO CHANGE THE DESIGN WITHOUT NOTICE

ISSUE	DATE	CHANGE NOTE		
-	-	-		
A	05.11.03	-		
DRAWN	M.KEADY	CHECKED	CERTD.	SCALE N.T.S

PROTECTIVE FINISH
-

MATERIAL
-

TOLERANCES FOR DIMENSIONS
DIMS. SHOWN THUS >449 ±1
DIMS. SHOWN THUS 1. ±0.4
DIMS. SHOWN THUS 1.0 ±0.15
DIMS. SHOWN THUS 1.00 ±0.05
UNLESS OTHERWISE STATED
ALL DIMENSIONS IN MILLIMETRES

STORES REF.

Clarke Instruments Ltd.

TITLE
R.H. OR YOKED INSTALLATION GUIDE
FOR CONCRETE PLINTHS AND DUCTING

DRG.No. A3
660-300